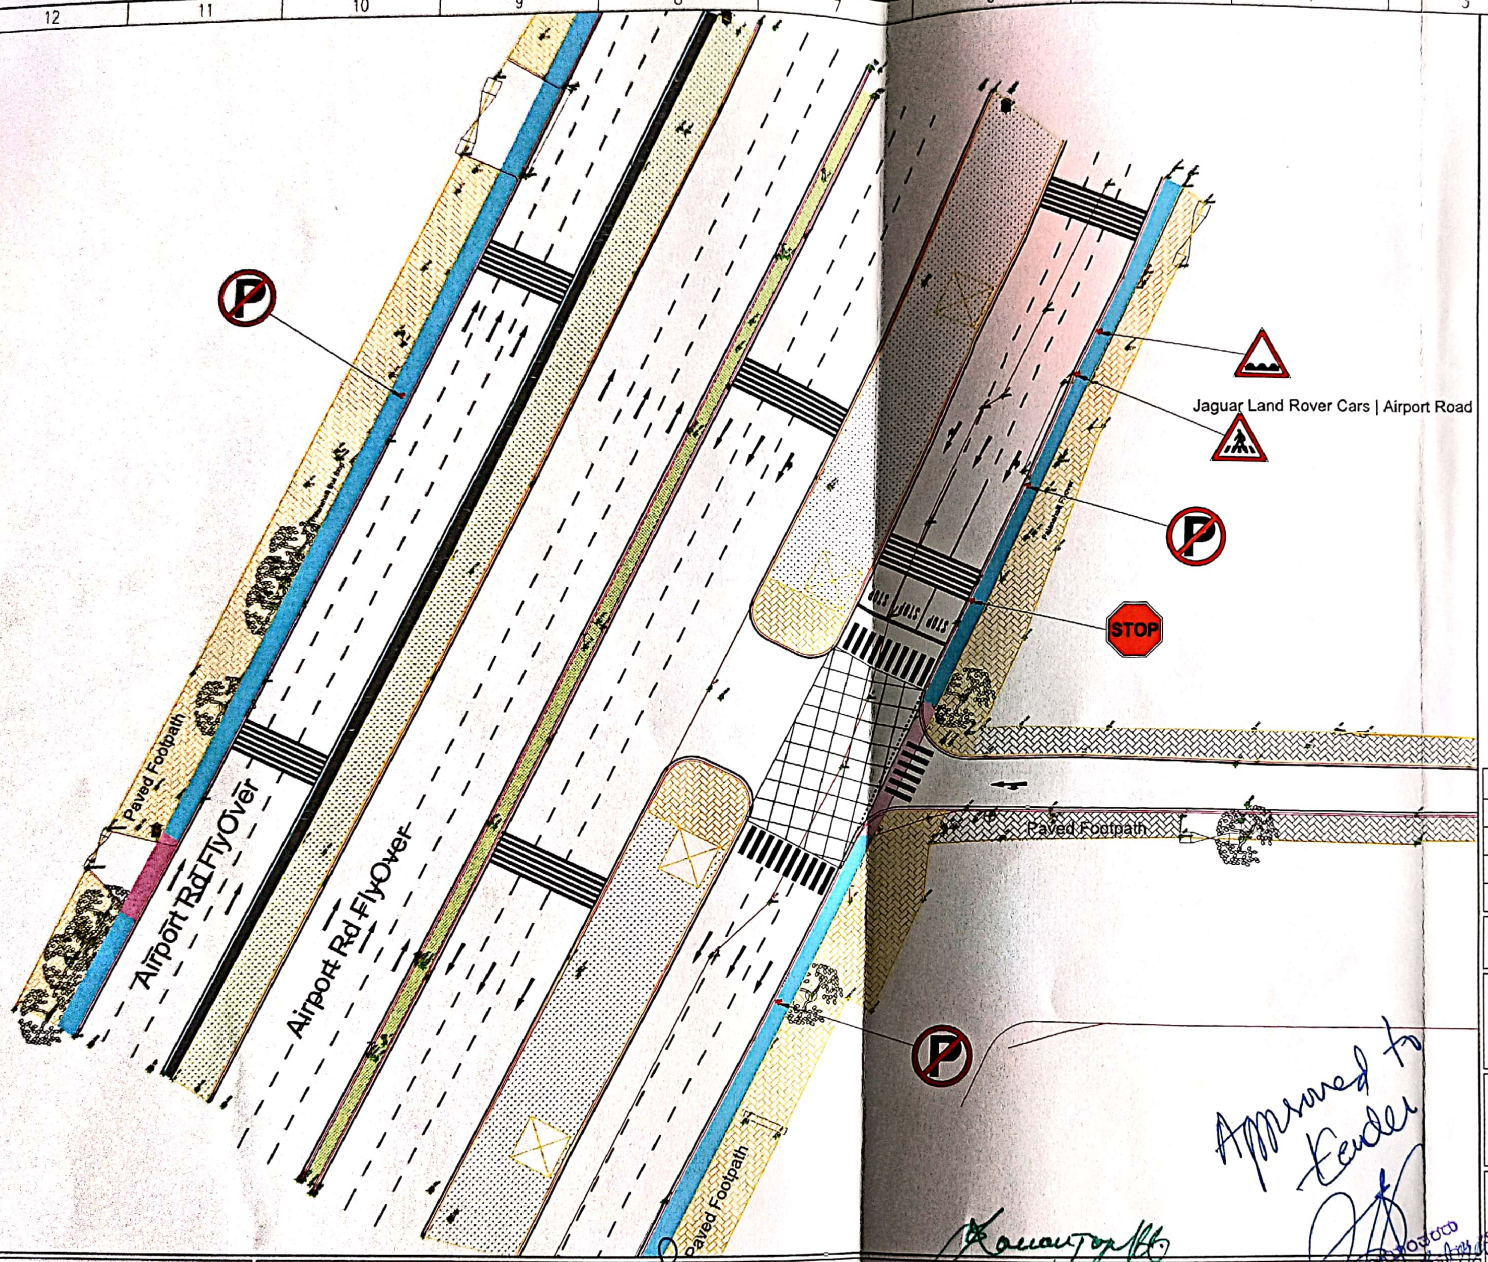


NOTES:

1. ALL DIMENSION ARE IN METERS, LEVELS IN METRES AND CHAINAGES IN KILOMETRES UNLESS OTHERWISE MENTIONED.
2. DIMENSION ARE NOT TO BE SCALED, ONLY WRITTEN DIMENSION SHALL BE FOLLOWED.
3. ALL DIMENSION & LEVELS TO BE VERIFIED AT SITE BEFORE EXECUTION.
4. TRAFFIC SIGN BOARDS ARE WITH REFERENCE TO IRC:67:2022
5. ROAD MARKING'S ARE WITH REFERENCE TO IRC:35:2015

LEGEND :-

- : PROPOSED CATEYES
- : PROPOSED BOLLARDS
- : PROPOSED HAND RAILING
- : PROPOSED FOOTPATH
- : PROPOSED RAMP
- : PROPOSED LANSCAPE
- : PROPOSED SIGNAGE
- : PROPOSED KERB
- : EDGE LANE MARKING
- : LANE MARKING
- : ACCESS LANE MARKING
- : EXISTING CENTER LINE
- : EXISTING FOOTPATH
- : EXISTING DRAIN

REVISION DETAILS	DATE	REV. NO

PURPOSE OF ISSUE: **TENDER**

CLIENT: **BRUHAT BENGALURU MAHANAGARA PALIKE.**

PROJECT TITLE: **BBMP JUNCTION IMPROVEMENT WORKS UNDER SURAKSHA-75**

DRAWING TITLE: **BELLARY PALANAHALLI ROAD JUNCTION DETAILS**

DRAWING NUMBER: - BBMP/S75/YK/SE0306/BPR/JN/01

REVISION:	DATE:	SHEET NUMBER
R3	AUG 2024	SHT 01 of 01

DESIGNED	DRAWN	CHECKED
NH	MP	SK

SCALE 1:500 — 0 5m 10m 15m 20m 25m 50m

SHEET A3

CONSULTANT :
atlantis
#35/15, Ground Floor,
Langford Cross Road Bangalore-560 027.
admin@atlantis360.in

© THIS DRAWING IS A COPYRIGHT OF atlantis IT IS NOT TO BE PRODUCED, COPIED, HANDED OVER TO THIRD PARTY OR USED FOR ANY PURPOSE OTHER THAN FOR WHICH IT IS INTENDED

for atlantis
Architects & Interiors


ಸಹಾಯಕ ಕಾರ್ಯಪಾಲಕ ಅಭಿಯಂತರರು,
ರಮೂಸೌ - ರೋಡ್ ಇನ್ಫ್ರಾವಿಭಾಗ
ಬೃಹತ್ ಬೆಂಗಳೂರು ಮಹಾನಗರ ಪಾಲಿಕೆ

ಕಾರ್ಯಪಾಲಕ ಅಭಿಯಂತರರು,
ರಮೂಸೌ - ರೋಡ್ ಇನ್ಫ್ರಾವಿಭಾಗ
ಬೃಹತ್ ಬೆಂಗಳೂರು ಮಹಾನಗರ ಪಾಲಿಕೆ

Approved for Tender

ಬೃಹತ್ ಬೆಂಗಳೂರು ಮಹಾನಗರ ಪಾಲಿಕೆ

Scanned with OKEN Scanner

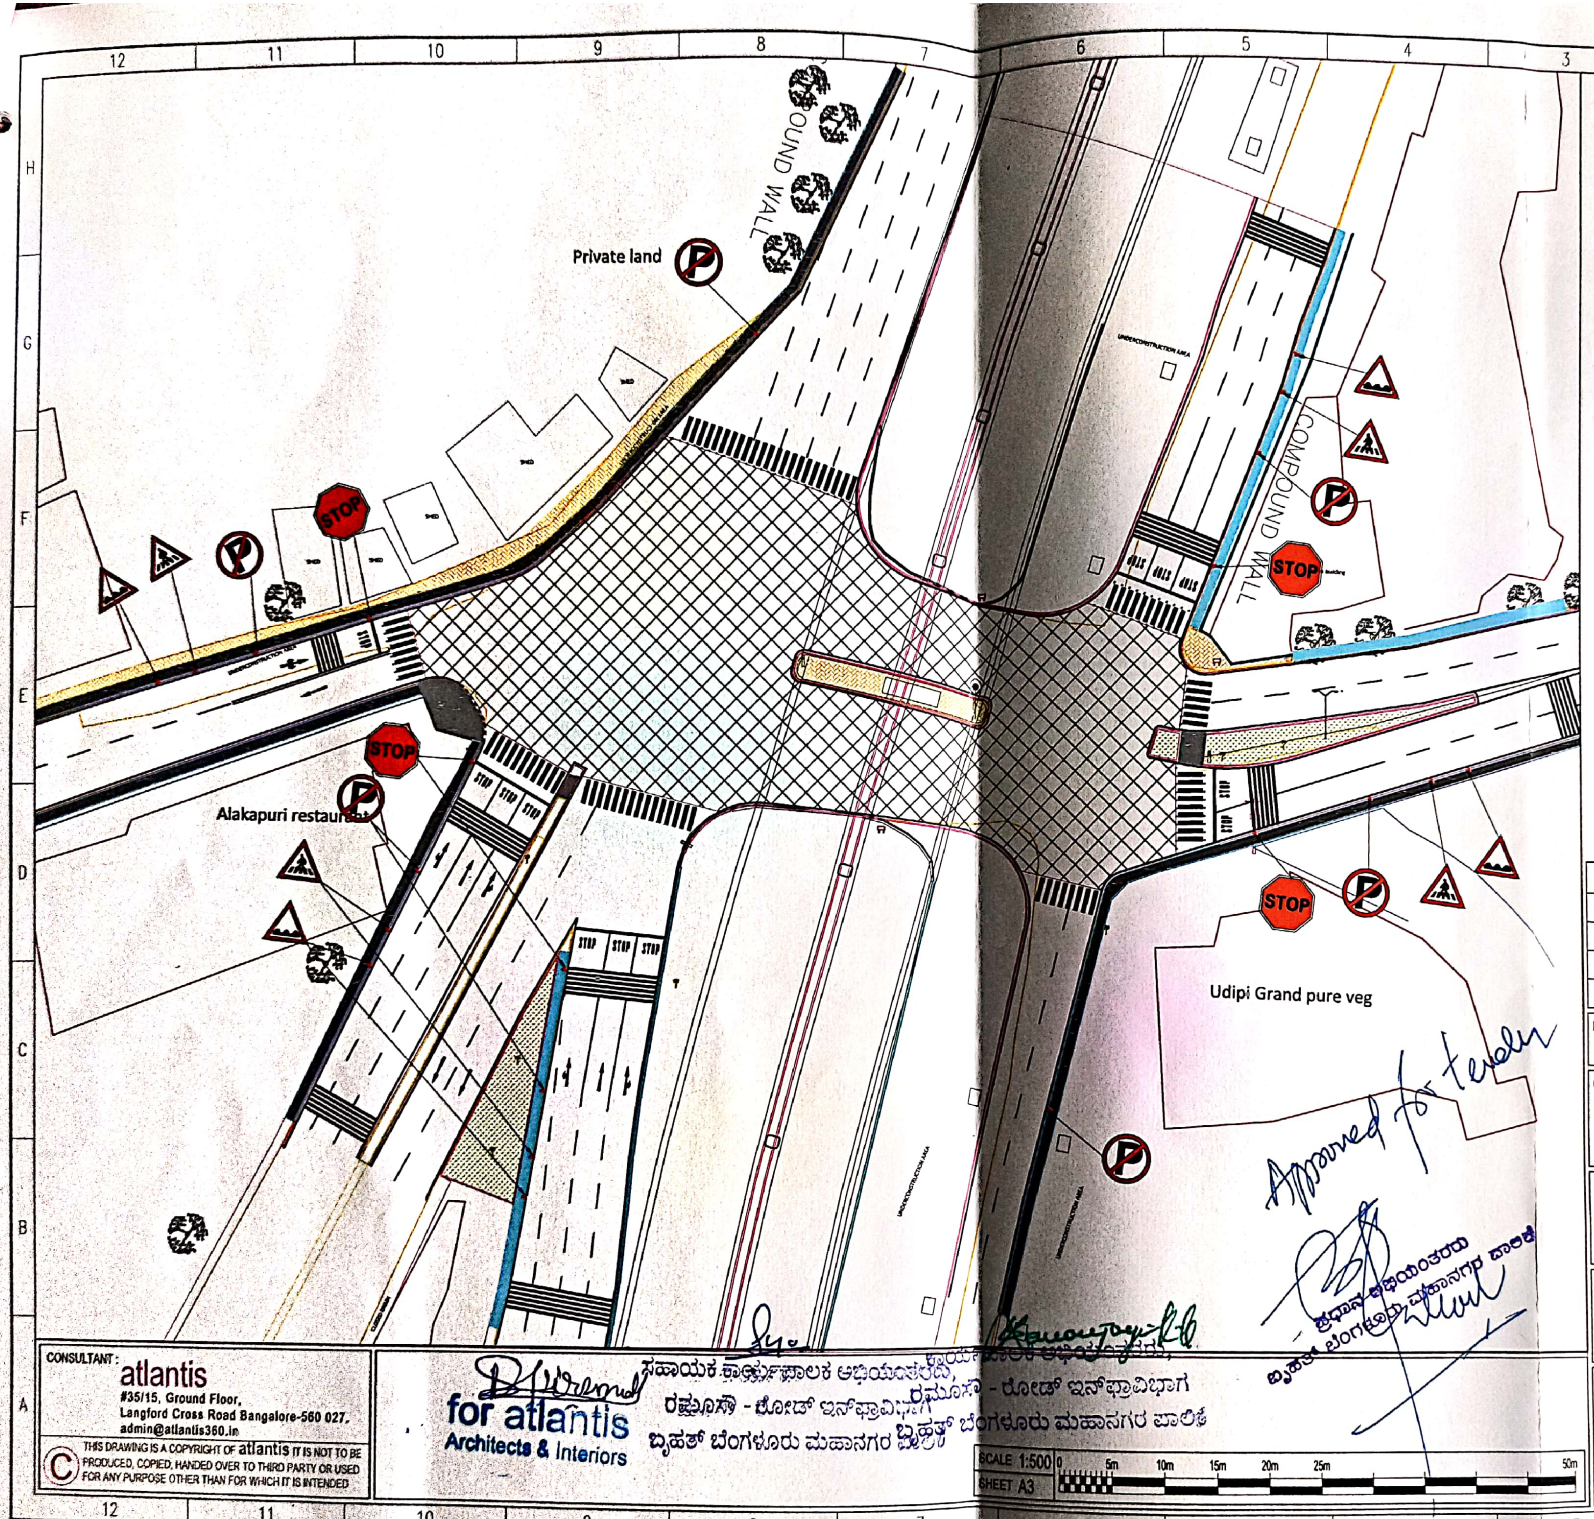

NOTES:

1. ALL DIMENSION ARE IN METERS, LEVELS IN METRES AND CHAINAGES IN KILOMETRES UNLESS OTHERWISE MENTIONED.
2. DIMENSION ARE NOT TO BE SCALED, ONLY WRITTEN DIMENSION SHALL BE FOLLOWED.
3. ALL DIMENSION & LEVELS TO BE VERIFIED AT SITE BEFORE EXECUTION.
4. TRAFFIC SIGN BOARDS ARE WITH REFERENCE TO IRC:67:2022
5. ROAD MARKING'S ARE WITH REFERENCE TO IRC:35:2015

LEGEND :-

- : PROPOSED CATEYES
- : PROPOSED BOLLARDS
- : PROPOSED LIGHT POLE
- : PROPOSED HAND RAILING
- : PROPOSED FOOTPATH
- : PROPOSED RAMP
- : PROPOSED LANSCAPE
- : PROPOSED SIGNAGE
- : PROPOSED KERB
- : PEDESTRIAN CROSSING
- : EDGE LANE MARKING
- : LANE MARKING
- : ACCESS LANE MARKING
- : DRAIN TOP 100mm
- : DRAIN TOP 250mm
- : EXISTING CENTER LINE
- : EXISTING FOOTPATH
- : EXISTING DRAIN

REVISION DETAILS	DATE	REV. NO

PURPOSE OF ISSUE: **TENDER**

CLIENT: **BRUHAT BENGALURU MAHANAGARA PALIKE.**

PROJECT TITLE: **BBMP JUNCTION IMPROVEMENT WORKS UNDER SURAKSHA-75**

DRAWING TITLE: **BELLARY KOGILU MAIN ROAD JUNCTION DETAILS**

DRAWING NUMBER: BBMP/S75/YK/SE0306/BPR/JN/01

REVISION:	DATE:	SHEET NUMBER
R0	AUG 2024	SHT 01 of 01
DESIGNED: NH	DRAWN: MP	CHECKED: SK

CONSULTANT :
atlantis
#35/15, Ground Floor,
Langford Cross Road Bangalore-560 027.
admin@atlantis360.in

© THIS DRAWING IS A COPYRIGHT OF atlantis IT IS NOT TO BE PRODUCED, COPIED, HANDED OVER TO THIS PARTY OR USED FOR ANY PURPOSE OTHER THAN FOR WHICH IT IS INTENDED


for atlantis
Architects & Interiors

ಸಹಾಯಕ ಕಾರ್ಯಪಾಲಕ ಅಭಿಯಂತರರು, ರಸ್ತೂಸೌ - ರೋಡ್ ಇನ್‌ಫ್ರಾವಿಭಾಗ
ಬೃಹತ್ ಬೆಂಗಳೂರು ಮಹಾನಗರ ಪಾಲಿಕೆ

ಮುಖ್ಯ ಅಭಿಯಂತರರು
ಬೃಹತ್ ಬೆಂಗಳೂರು ಮಹಾನಗರ ಪಾಲಿಕೆ

SCALE 1:500 | 0 5m 10m 15m 20m 25m 50m
SHEET A3

Scanned with OKEN Scanner

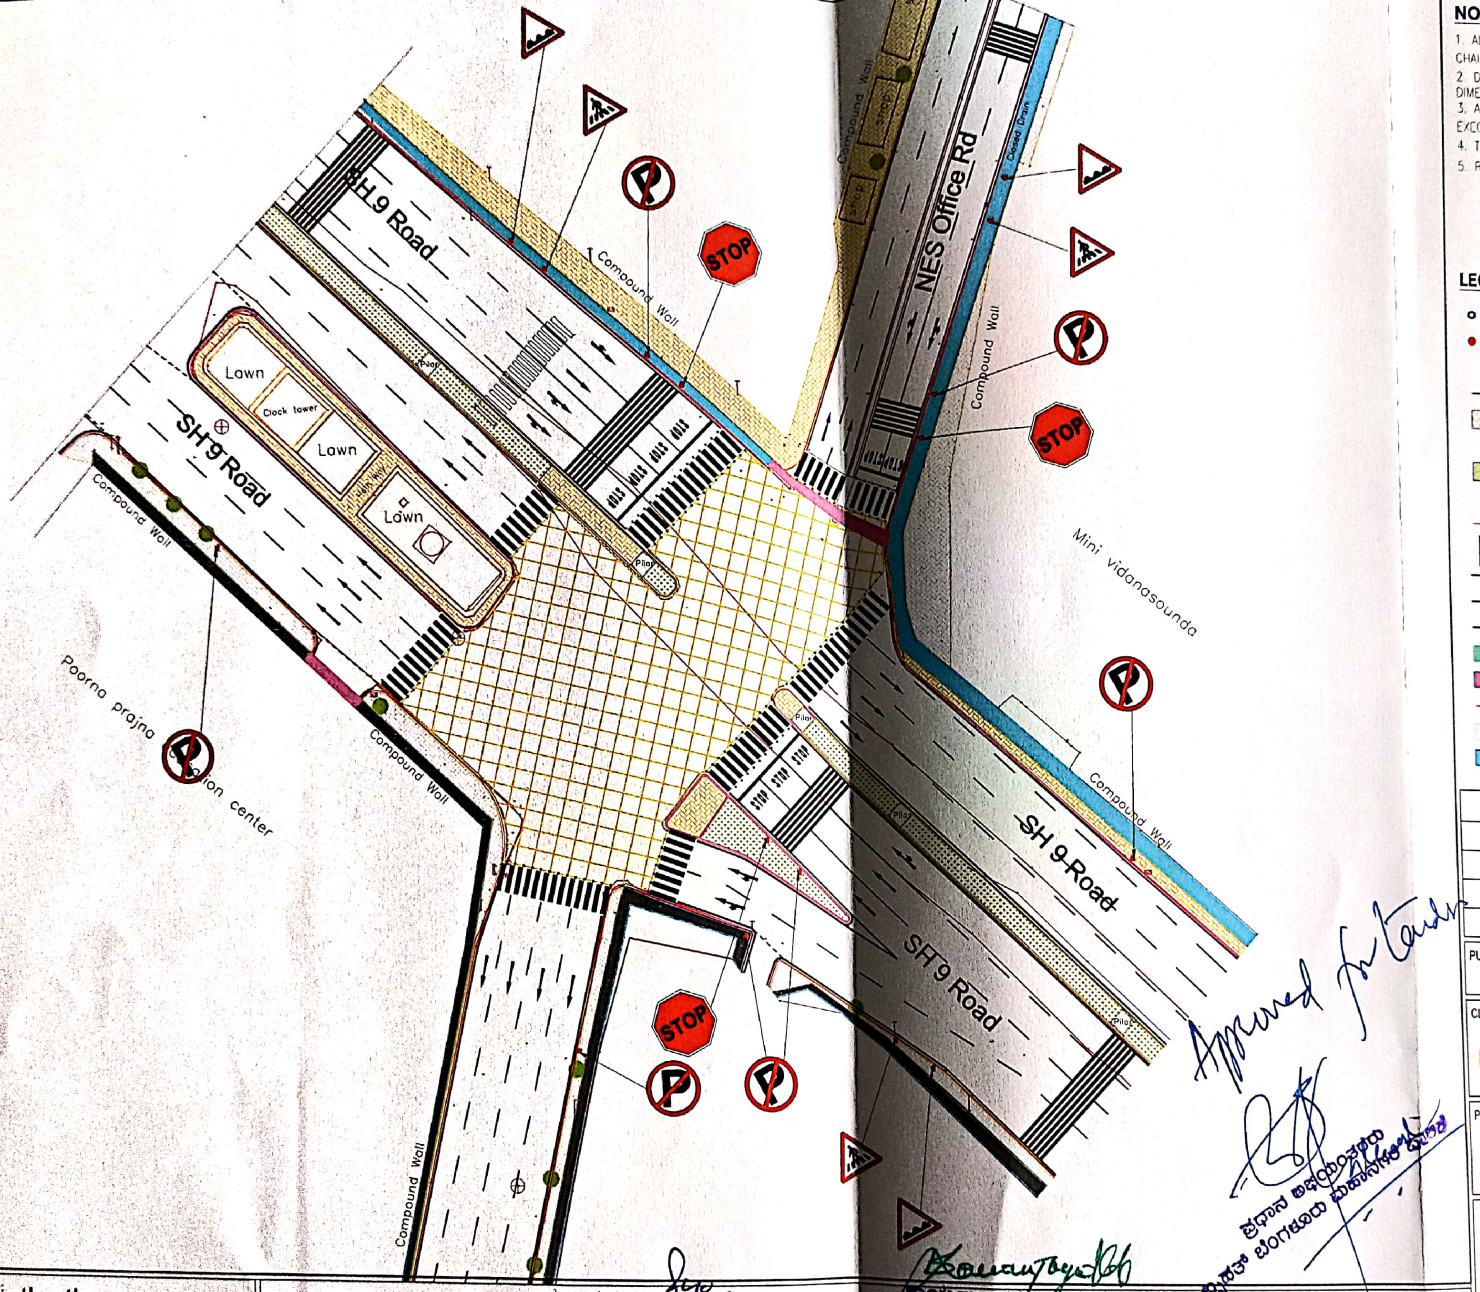

NOTES:

1. ALL DIMENSION ARE IN METERS, LEVELS IN METRES AND CHAINAGES IN KILOMETRES UNLESS OTHERWISE MENTIONED.
2. DIMENSION ARE NOT TO BE SCALED, ONLY WRITTEN DIMENSION SHALL BE FOLLOWED
3. ALL DIMENSION & LEVELS TO BE VERIFIED AT SITE BEFORE EXCOUTION
4. TRAFFIC SIGN BOARDS ARE WITH REFERENCE TO IRC:67:2022
5. ROAD MARKING'S ARE WITH REFERENCE TO IRC:35:2015

LEGEND :-

- : PROPOSED CATEYES
- : PROPOSED BOLLARDS
- : PROPOSED LIGHT POLE
- : PROPOSED HAND RAILING
- : PROPOSED FOOTPATH
- : PROPOSED RAMP
- : PROPOSED LANSCAPE
- : PROPOSED SIGNAGE
- : PROPOSED KERB
- : PEDESTRIAN CROSSING
- : EDGE LANE MARKING
- : LANE MARKING
- : ACCESS LANE MARKING
- : DRAIN TOP 100mm
- : DRAIN TOP 250mm
- : EXISTING CENTER LINE
- : EXISTING FOOTPATH
- : EXISTING DRAIN

REVISION DETAILS	DATE	REV. NO

PURPOSE OF ISSUE: **TENDER**

CLIENT: **BRUHAT BENGALURU MAHANAGARA PALIKE.**

PROJECT TITLE: **BBMP JUNCTION IMPROVEMENT WORKS UNDER SURAKSHA-75**

DRAWING TITLE: **NES BUS STOP JUNCTION DETAILS**

DRAWING NUMBER: BBMP/S75/YK/SE0306/NES/JN/01

REVISION:	DATE:	SHEET NUMBER
R0	AUG 2024	SHT 01 of 01
DESIGNED: NH	DRAWN: MP	CHECKED: SK

SCALE 1:500 (0, 5m, 10m, 15m, 20m, 25m, 50m)
SHEET A3

CONSULTANT:
atlantis
#35/15, Ground Floor,
Langford Cross Road Bangalore-560 027.
admin@atlantis360.in

© THIS DRAWING IS A COPYRIGHT OF atlantis IT IS NOT TO BE PRODUCED, COPIED, HANDED OVER TO THIRD PARTY OR USED FOR ANY PURPOSE OTHER THAN FOR WHICH IT IS INTENDED

for atlantis
Architects & Interiors


ಸಹಾಯಕ ಕಾರ್ಯಪಾಲಕ ಅಭಿಯಂತರರು,
ರಮೂಸೌ - ರೋಡ್ ಇನ್‌ಫ್ರಾವಿಭಾಗ
ಬೃಹತ್ ಬೆಂಗಳೂರು ಮಹಾನಗರ ಪಾಲಿಕೆ

ಕಾರ್ಯಪಾಲಕ ಅಭಿಯಂತರರು,
ರಮೂಸೌ - ರೋಡ್ ಇನ್‌ಫ್ರಾವಿಭಾಗ
ಬೃಹತ್ ಬೆಂಗಳೂರು ಮಹಾನಗರ ಪಾಲಿಕೆ

Approved for tender

ಪ್ರಧಾನ ಅಭಿಯಂತರರು
ಬೃಹತ್ ಬೆಂಗಳೂರು ಮಹಾನಗರ ಪಾಲಿಕೆ

Scanned with OKEN Scanner

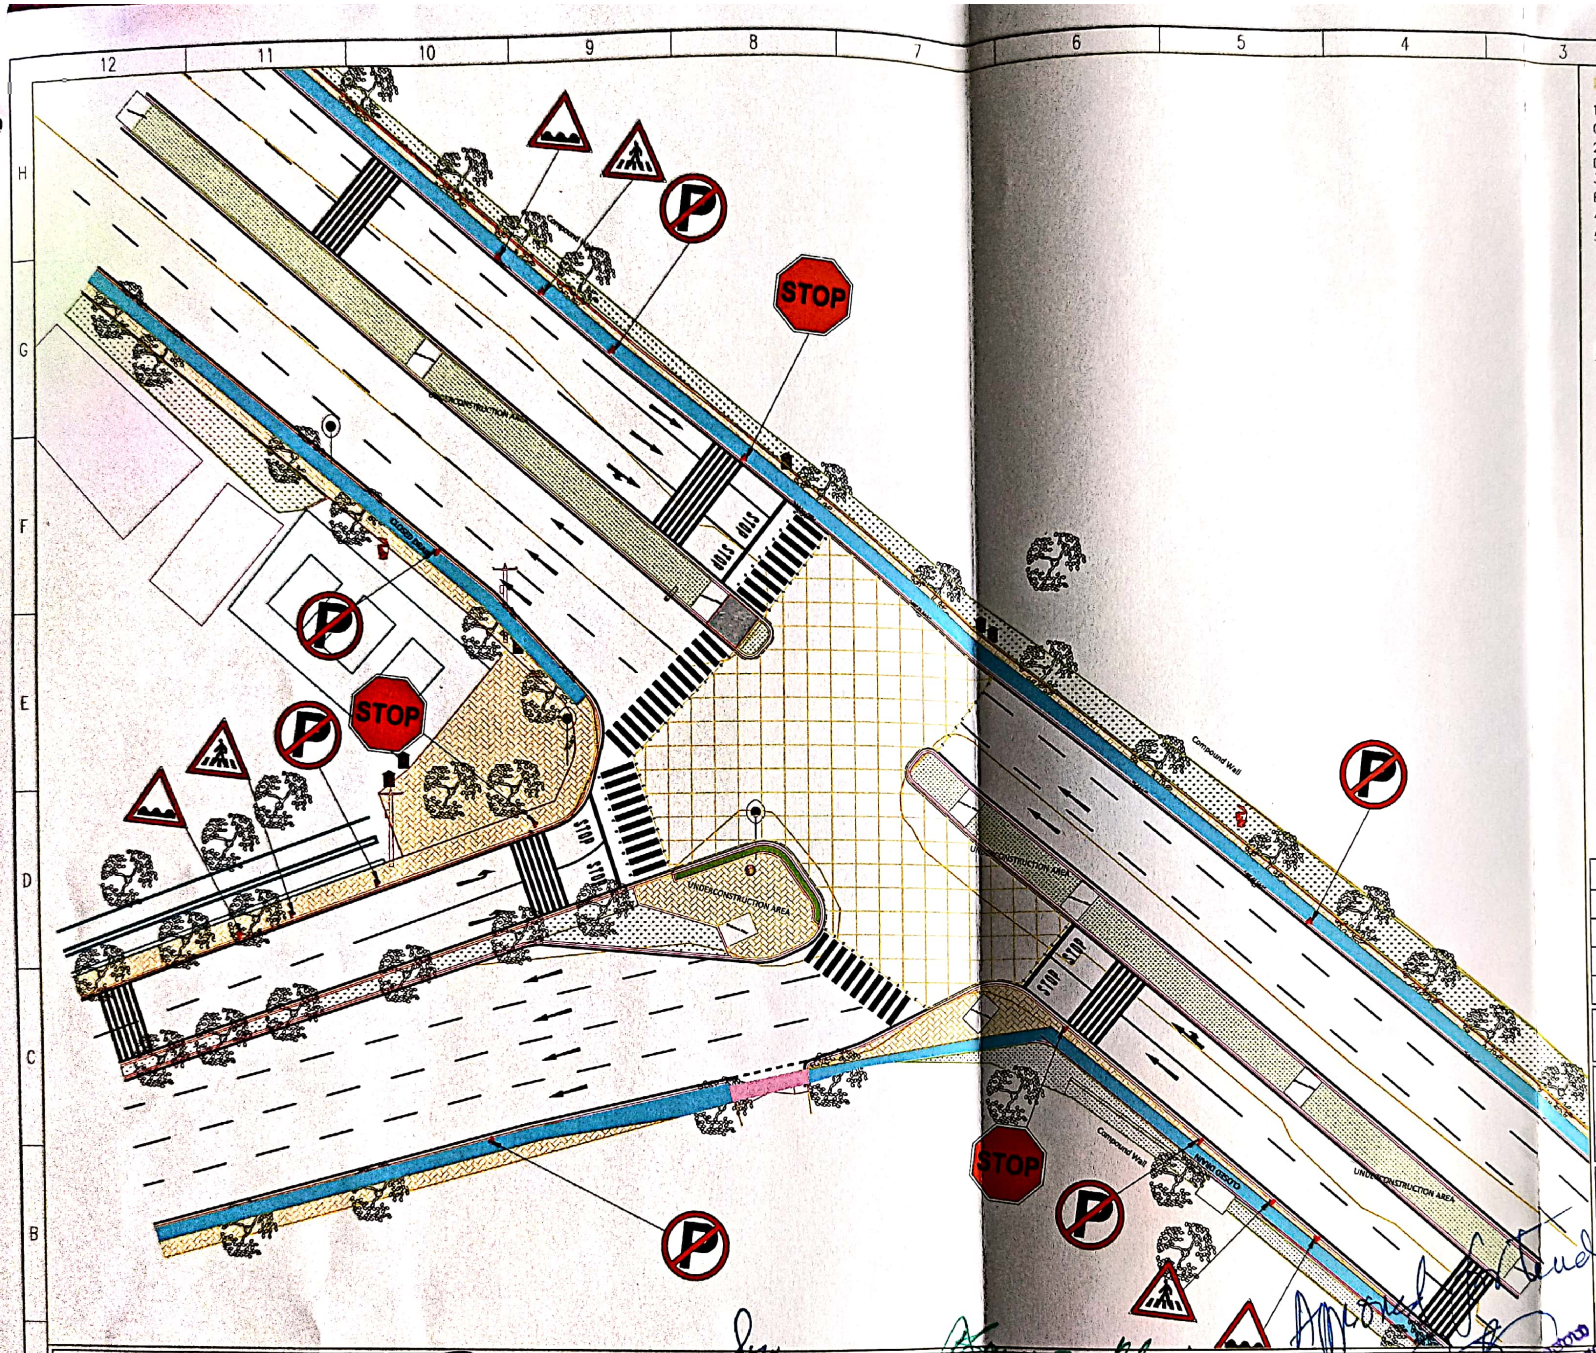

NOTES:

1. ALL DIMENSION ARE IN METERS, LEVELS IN METRES AND CHAINAGES IN KILOMETRES UNLESS OTHERWISE MENTIONED.
2. DIMENSION ARE NOT TO BE SCALED, ONLY WRITTEN DIMENSION SHALL BE FOLLOWED.
3. ALL DIMENSION & LEVELS TO BE VERIFIED AT SITE BEFORE EXECUTION.
4. TRAFFIC SIGN BOARDS ARE WITH REFERENCE TO IRC:67:2022
5. ROAD MARKING'S ARE WITH REFERENCE TO IRC:35:2015

LEGEND :-

- : PROPOSED CATEYES
- : PROPOSED BOLLARDS
- : PROPOSED LIGHT POLE
- : PROPOSED HAND RAILING
- : PROPOSED FOOTPATH
- : PROPOSED RAMP
- : PROPOSED LANSCAPE
- : PROPOSED SIGNAGE
- : PROPOSED KERB
- : PEDESTRIAN CROSSING
- : EDGE LANE MARKING
- : LANE MARKING
- : ACCESS LANE MARKING
- : DRAIN TOP 100mm
- : DRAIN TOP 250mm
- : EXISTING CENTER LINE
- : EXISTING FOOTPATH
- : EXISTING DRAIN

REVISION DETAILS	DATE	REV. NO

PURPOSE OF ISSUE: **TENDER**

CLIENT: **BRUHAT BENGALURU MAHANAGARA PALIKE.**

PROJECT TITLE: **BBMP JUNCTION IMPROVEMENT WORKS UNDER SURAKSHA-75**

DRAWING TITLE: **YELAHANKA NEW TOWN JUNCTION DETAILS**

DRAWING NUMBER: BBMP/S75/YK/SE0306/YNT/JN/01

REVISION:	DATE:	SHEET NUMBER
R0	AUG 2024	SHT 01 of 01

DESIGNED	DRAWN	CHECKED
NH	MP	SK

CONSULTANT :
atlantis
#35/15, Ground Floor,
Langford Cross Road Bangalore-560 027.
admin@atlantis360.in

© THIS DRAWING IS A COPYRIGHT OF atlantis IT IS NOT TO BE PRODUCED, COPIED, HANDED OVER TO THIS PARTY OR USED FOR ANY PURPOSE OTHER THAN FOR WHICH IT IS INTENDED

for atlantis
Architects & Interiors

ಸಹಾಯಕ ಕಾರ್ಯಪಾಲಕ ಅಭಿಯಂತರರು/ಕಾರ್ಯಪಾಲಕ ಅಭಿಯಂತರರು,
ರಮೂಸೌ - ರೋಡ್ ಇನ್‌ಫ್ರಾವಿಭಾಗ/ರಮೂಸೌ - ರೋಡ್ ಇನ್‌ಫ್ರಾವಿಭಾಗ
ಬೃಹತ್ ಬೆಂಗಳೂರು ಮಹಾನಗರ ಪಾಲಿಕೆ/ಬೃಹತ್ ಬೆಂಗಳೂರು ಮಹಾನಗರ ಪಾಲಿಕೆ

SCALE 1:500
SHEET A3

0m 5m 10m 15m 20m 25m 50m

Scanned with OKEN Scanner